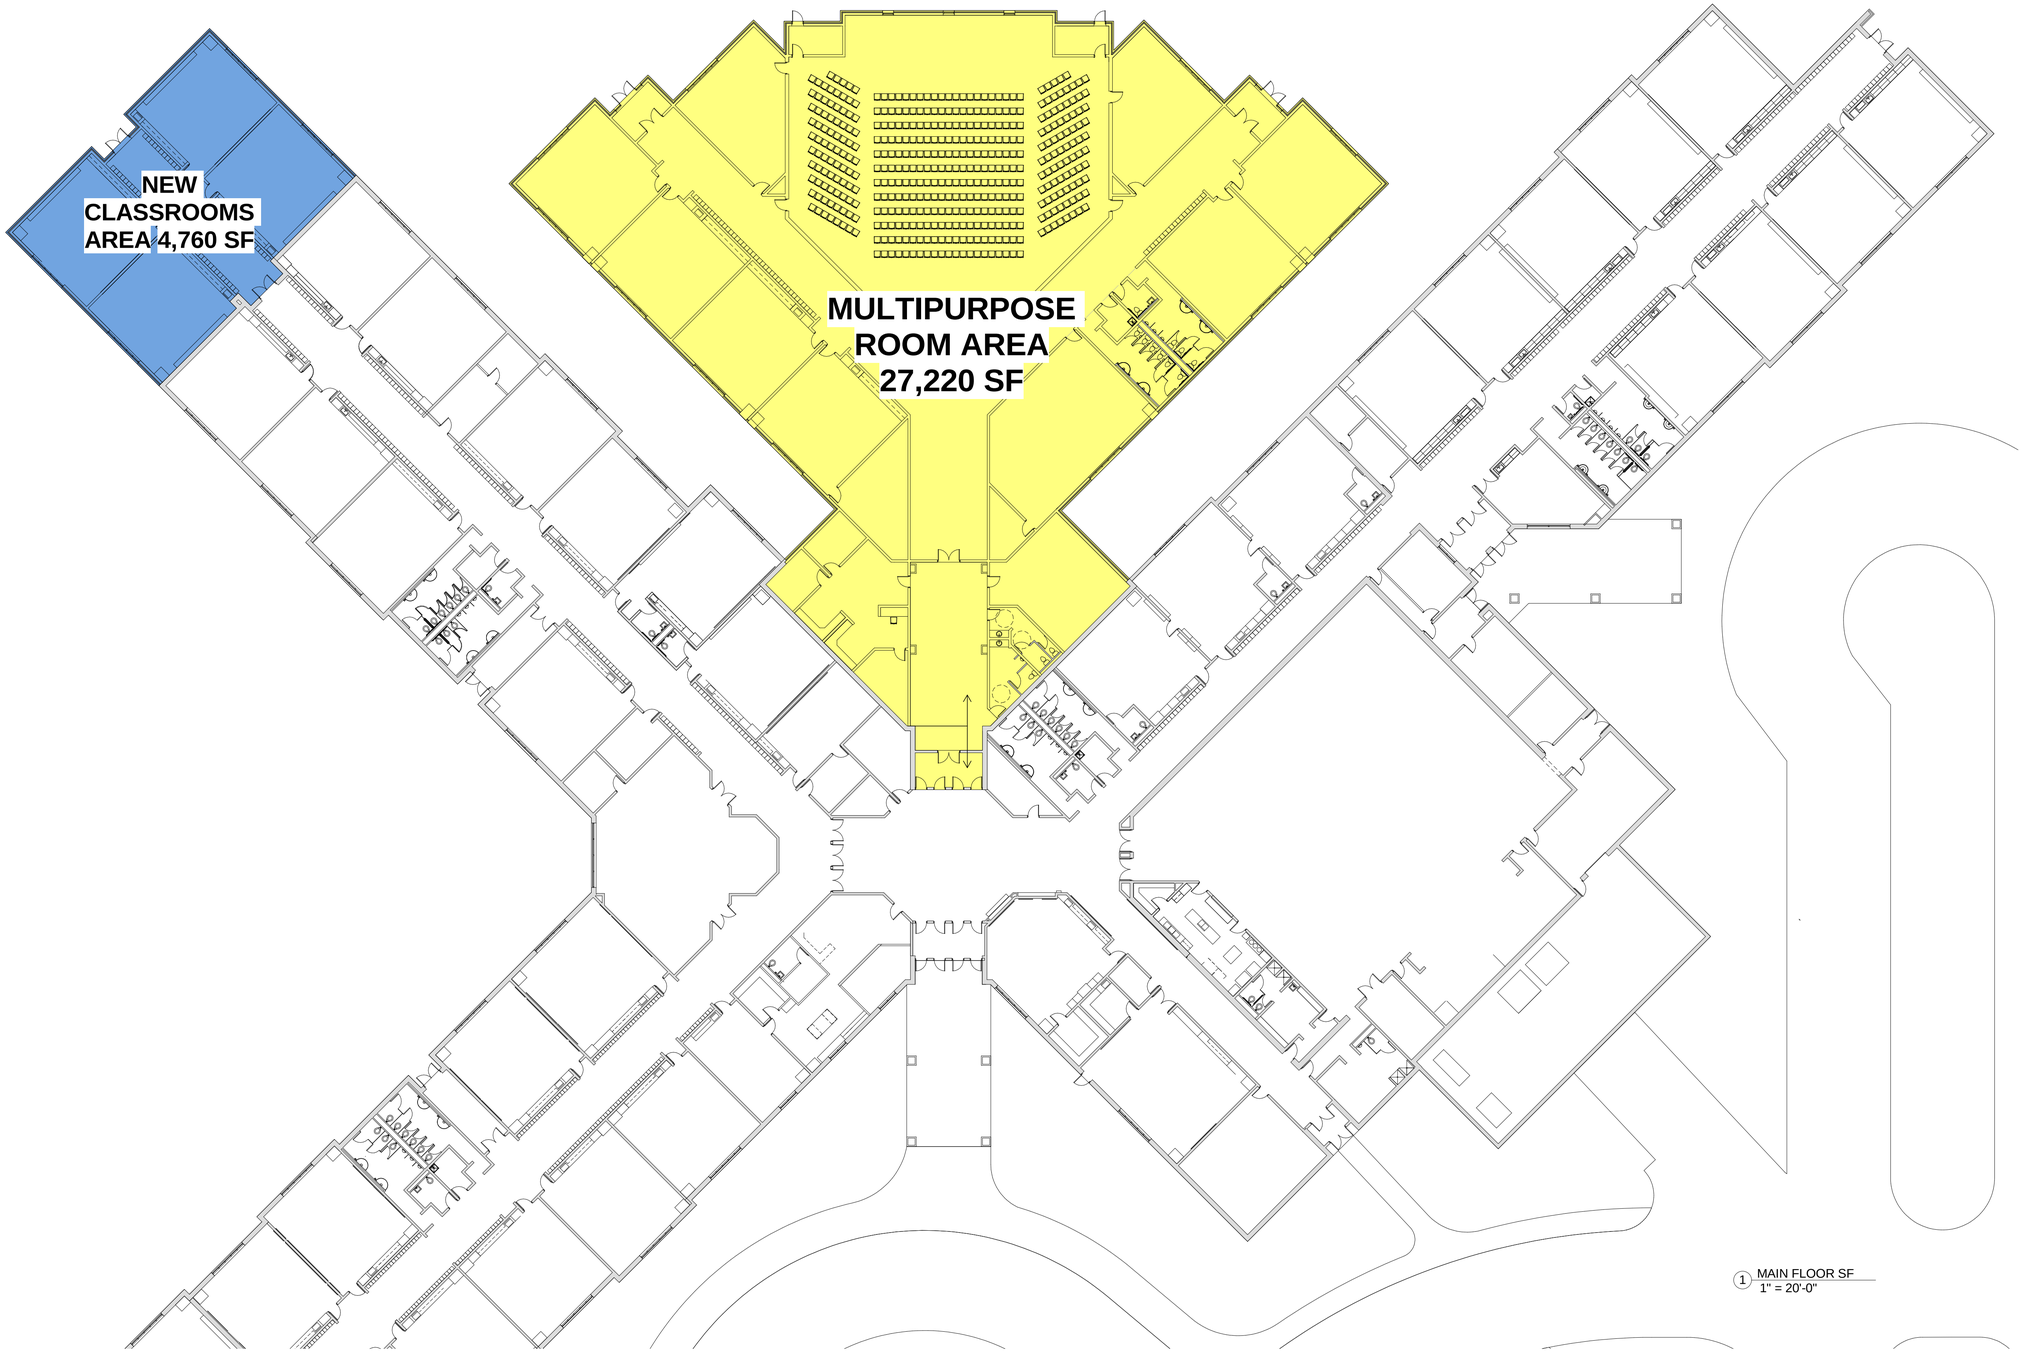

1 MAIN FLOOR SF
1" = 20'-0"

VANRYN ARCHITECTS
INDIANA: 2027 US Highway 41, Schererville IN. 46375 phone: 219-515-2727
sales@vanrynarchitects.com www.vanrynarchitects.com

REVISION/ISSUE DATES:

No.	Description	Date

PROJECT:

Crown Point Christian School - Phase VI
10550 Park Pl
St John, IN 46373

STAMP

SCALE	1" = 20'-0"
DATE	02.18.2021
PROJECT NUMBER	114
SHEET NAME	CPCS AREA

A-112

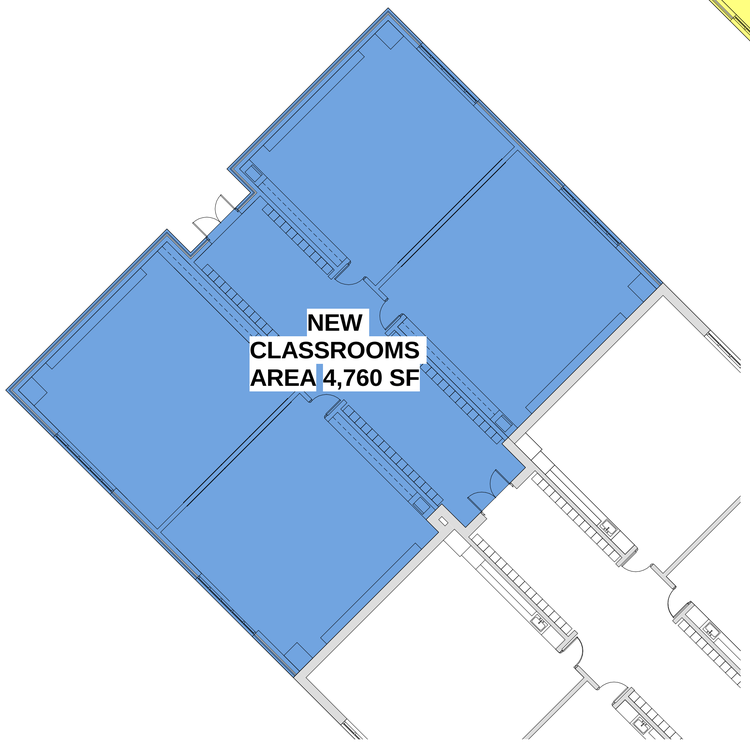

1 MAIN FLOOR SF II
3/32" = 1'-0"

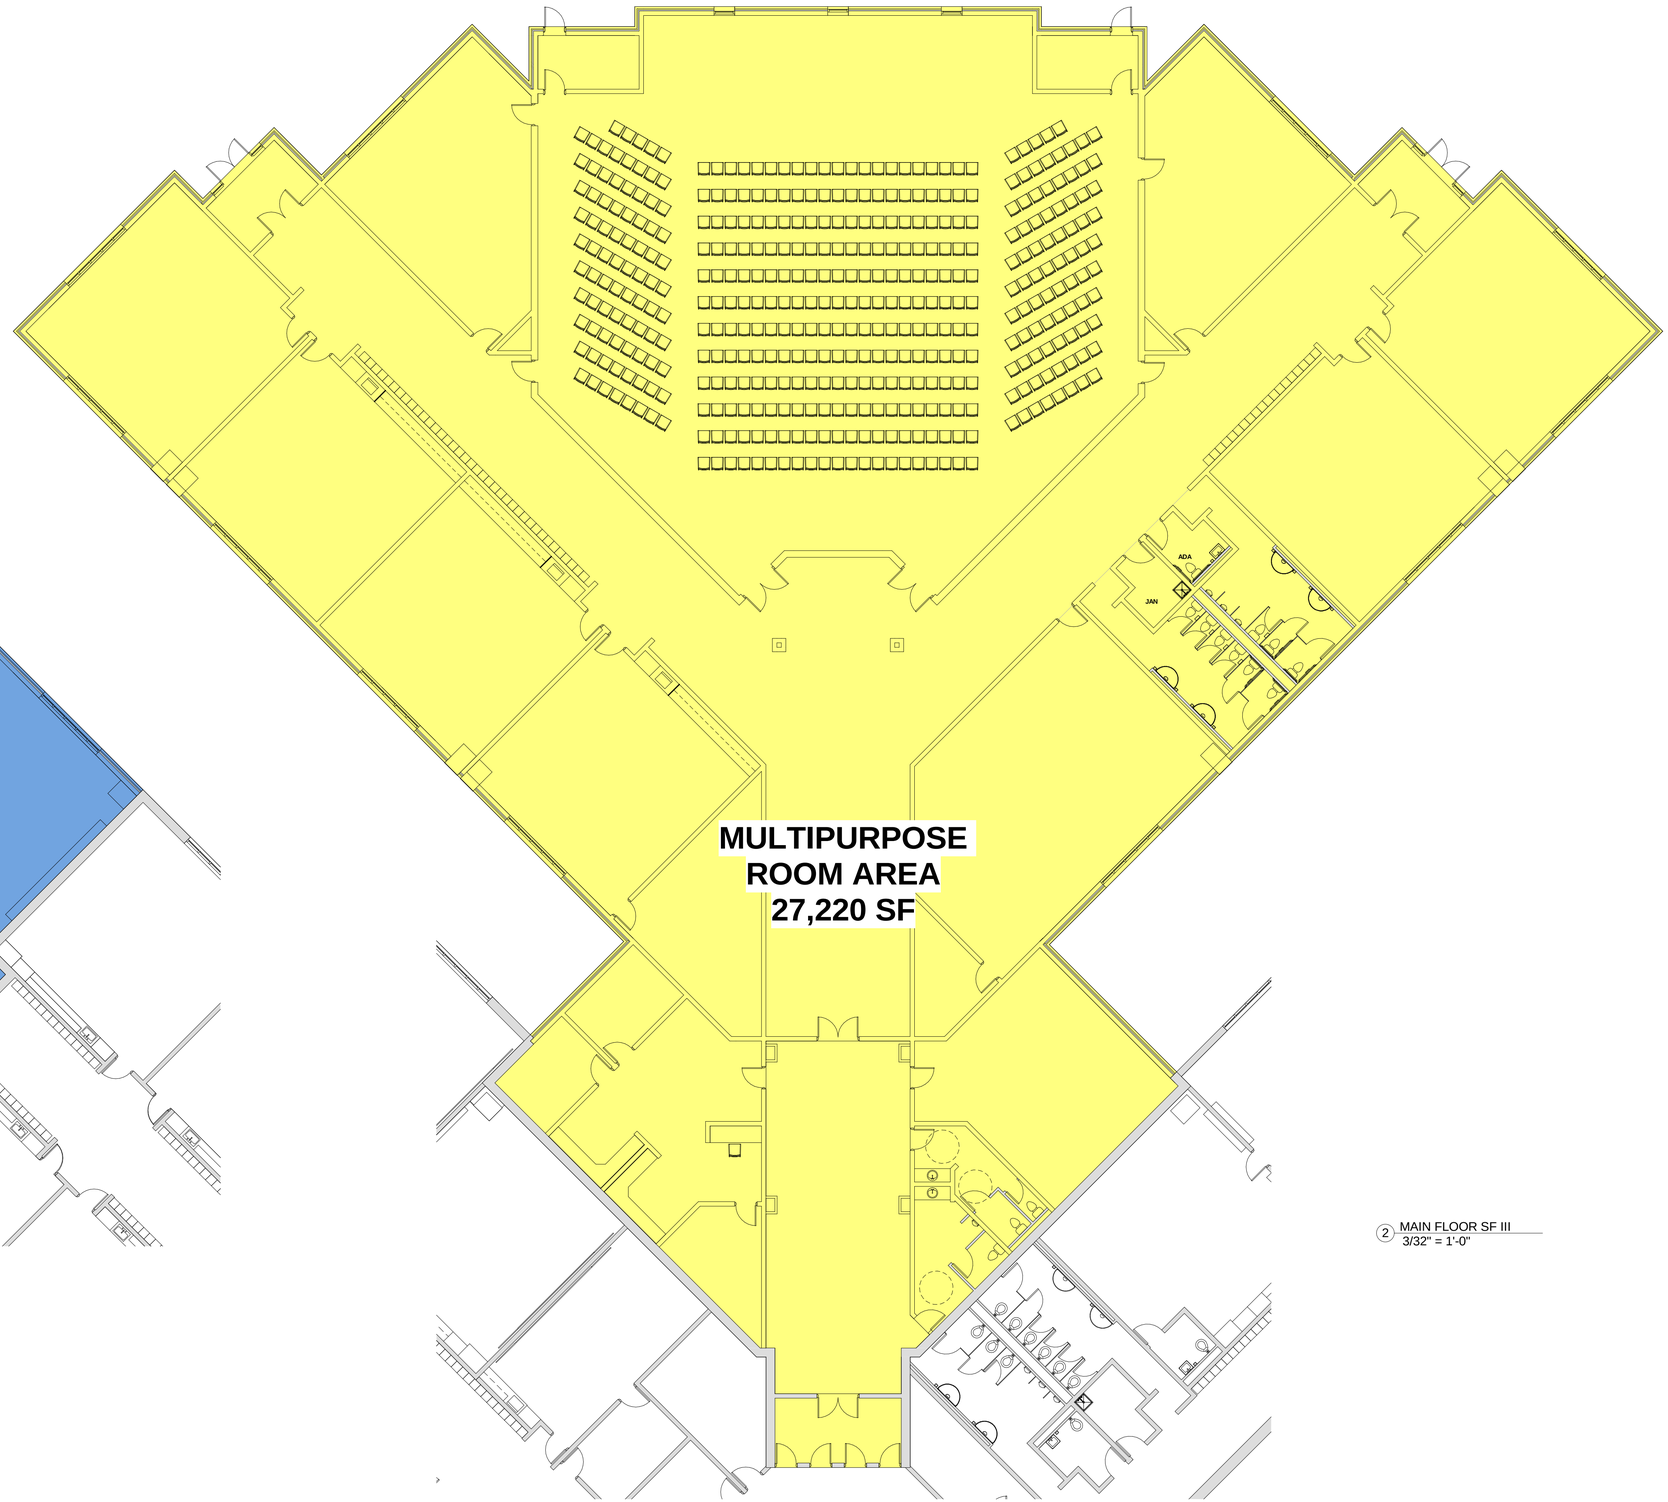

2 MAIN FLOOR SF III
3/32" = 1'-0"

VANRYN ARCHITECTS
INDIANA: 2027 US Highway 41, Schererville IN. 46375 phone: 219-515-2727
sales@vanrynarchitects.com www.vanrynarchitects.com

REVISION/ISSUE DATES:

No.	Description	Date

PROJECT:

Crown Point Christian School - Phase VI
10550 Park Pl
St John, IN 46373

STAMP

SCALE	3/32" = 1'-0"
DATE	02.18.2021
PROJECT NUMBER	114
SHEET NAME	CPCS AREA

A-113